

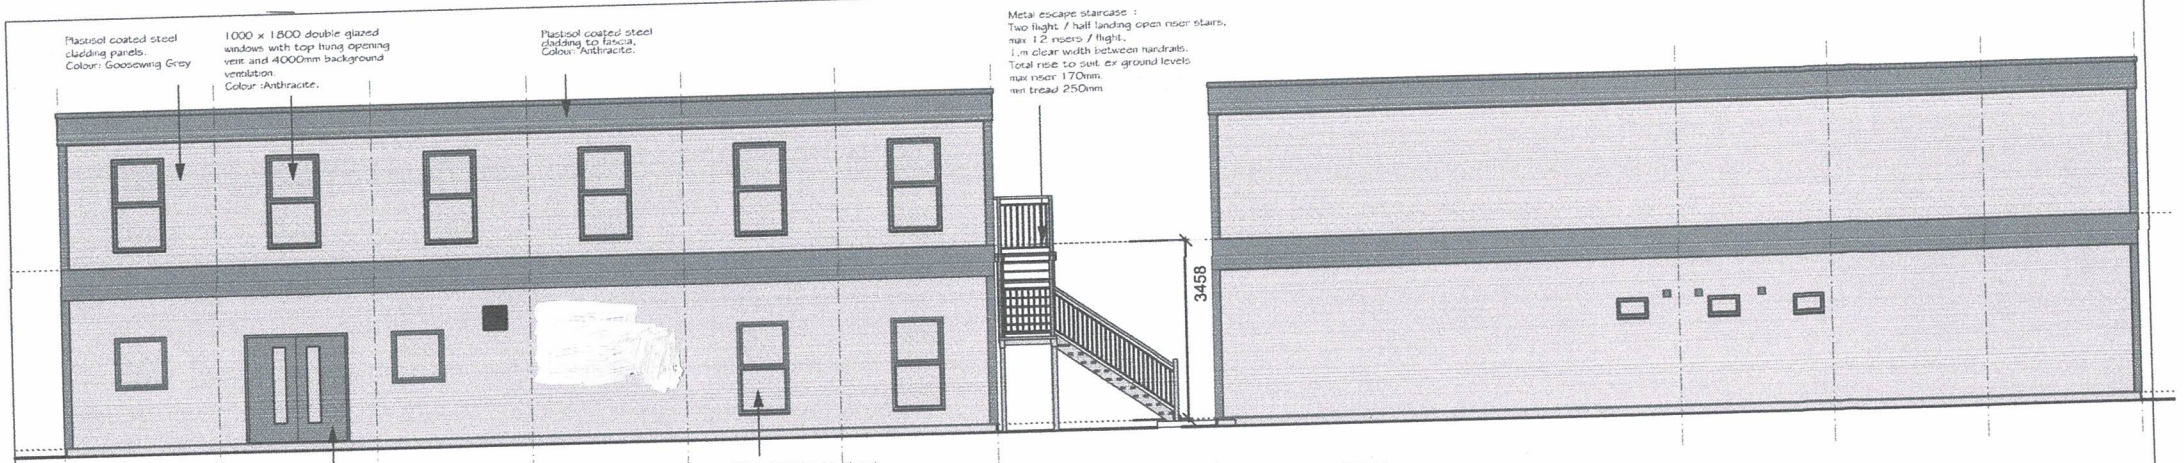


FRONT ELEVATION


REAR ELEVATION

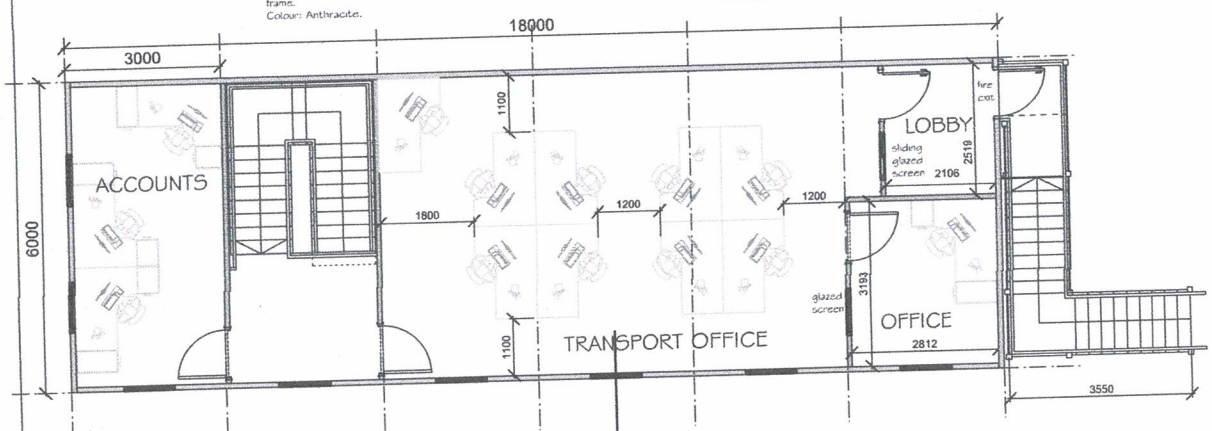


FIRST FLOOR PLAN

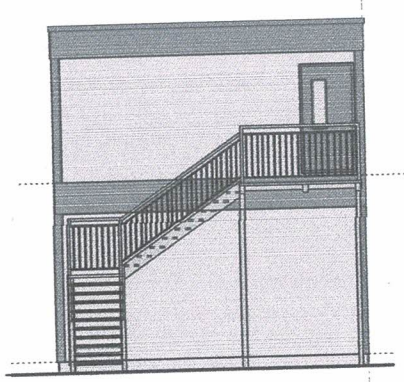

SIDE ELEVATION

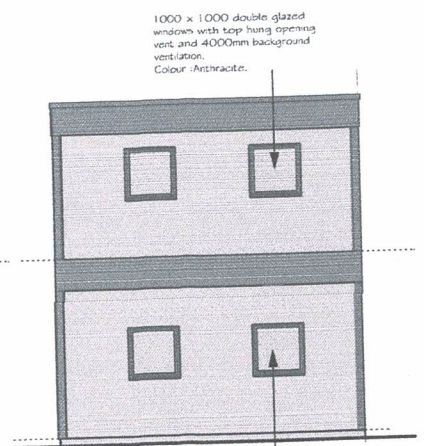

SIDE ELEVATION

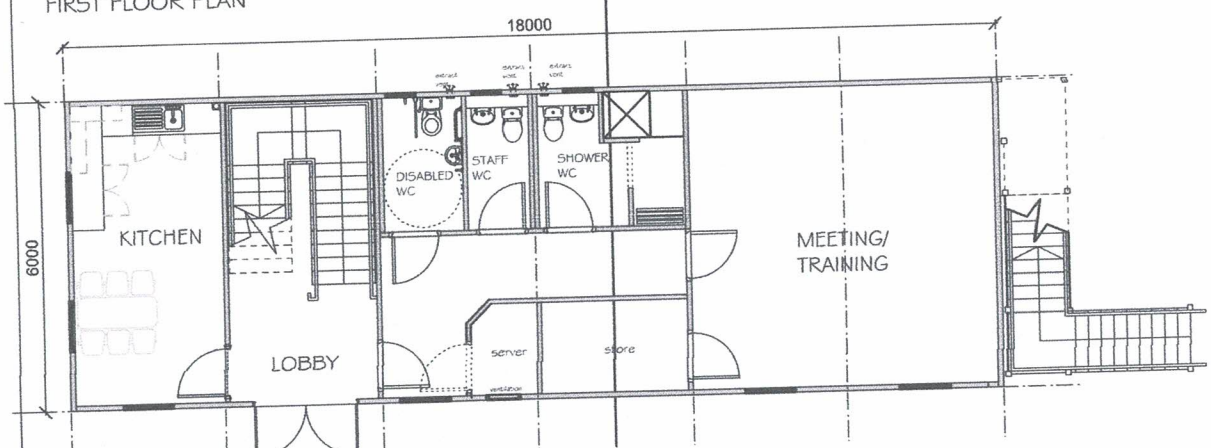

GROUND FLOOR PLAN

PROPOSED MODULAR OFFICES

Scale: 1:100 @A3