

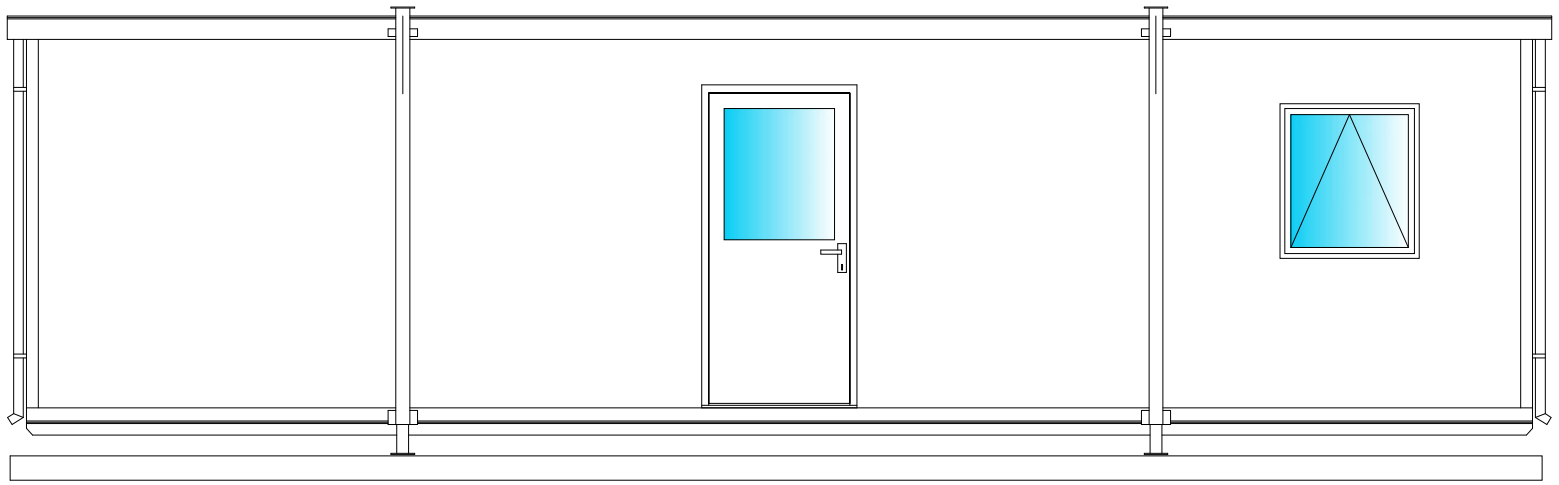


FRONT ELEVATION

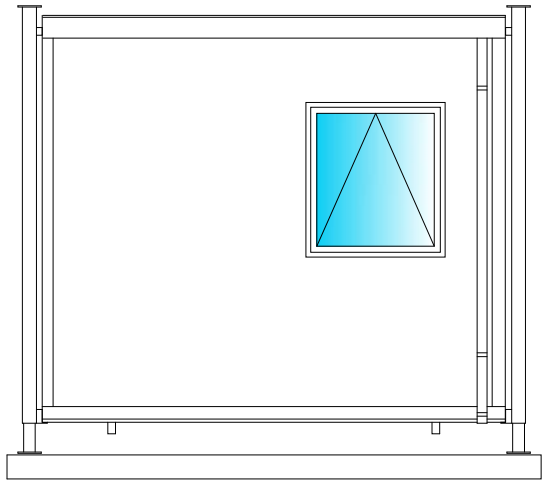

SIDE ELEVATION

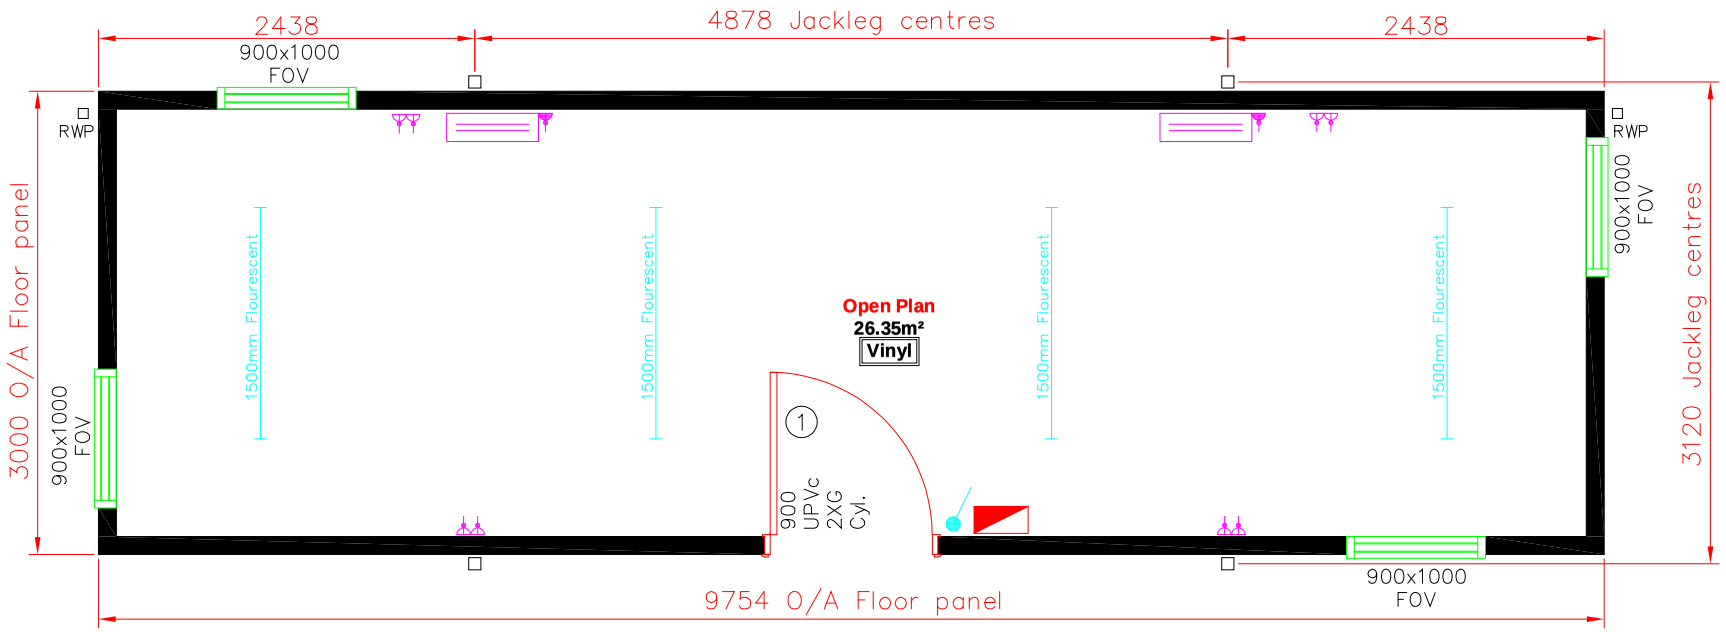

32'x10'

Key:

- Mains distribution Board
- Double switched socket outlet low level. 500mm to ct unless stated otherwise
- Wall switch
- 1500mm Flourescent — 1500mm single flourescent
- 2kW convector heaters

Colours & finishes

Main Body	=	Plastisol Goosewing grey 10A05
External Door	=	White UPVc
Fascia	=	Plastisol Merlin grey 18B25
Corners	=	Plastisol Merlin grey 18B25
Jackleg colours	=	Painted Merlin grey 18B25
Floor Covering	=	Polyflor XL Slate grey
Rainwater Goods	=	White square
Windows	=	White UPVc
Internal Wall	=	Cream vinyl faced plasterboard
Internal Ceiling	=	White vinyl faced plasterboard
Internal skirting	=	White 2 part plastic

Sizes & Heights

Ceiling Height	=	2250mm
FFL from bottom of steel	=	346mm
Window cill height	=	1075mm

Drawing number — Issue —

NOTES

By	Date	R

Client

Project

Title: Plan Layout 32'x10'

Drawn: MJC | Date 13/04/2018

Scale: 1:50 | Drawing Size A3

EXCEL MODULAR BUILDINGS

Drawing number JL3210-01 | Issue