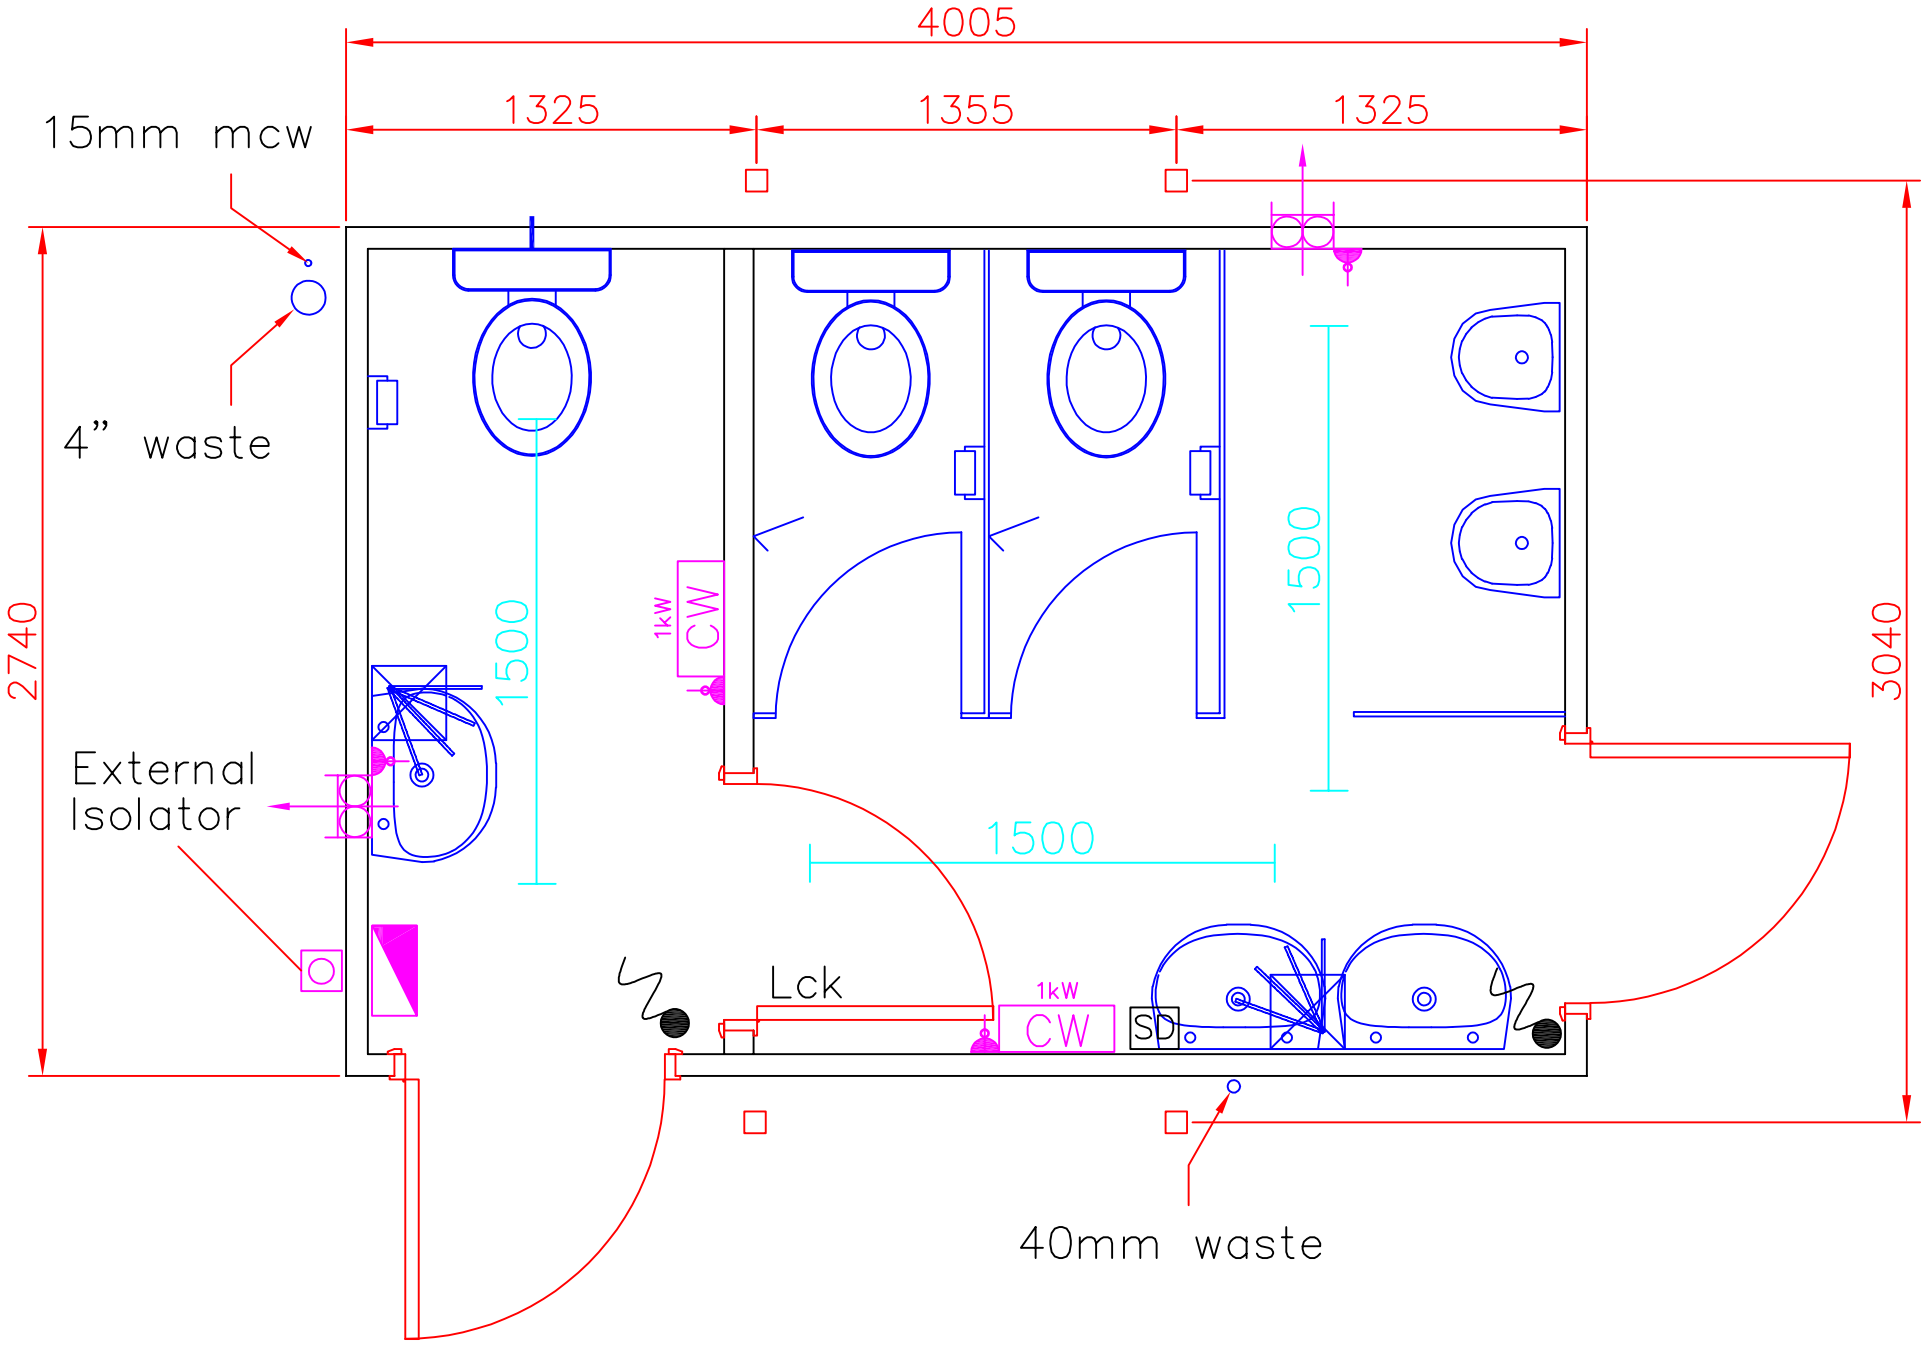


| REV | DESCRIPTION | CHG | DATE |
|---|---|---|---|
| | | | |
| | | | |

EXCEL MODULAR BUILDINGS

Excel Modular Buildings
Compass House
19 Empringham Street
Hull
North Humberside
HU9 1RP
01482 488664
07817 737440

SCALE 1:25 (A4)

DRAWN MJC

DATE 24/09/21

THIS DRAWING IS PROPERTY OF EXCEL MODULAR.
IT MUST NOT BE COPIED IN WHOLE OR IN PART OR
SENT TO A THIRD PARTY WITHOUT WRITTEN CONSENT

DRG. No.
EMB5415

12'x9' AV units –
2+1 WC unit