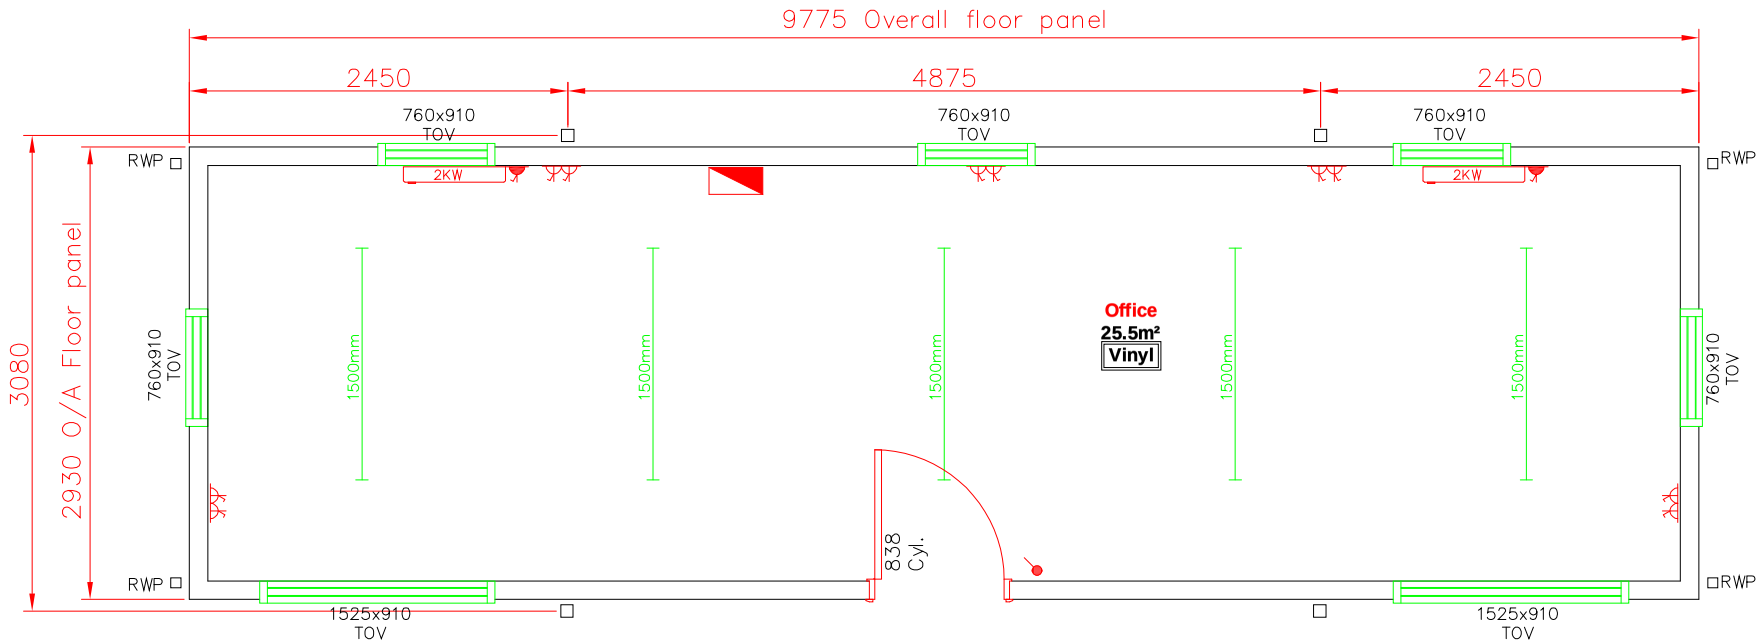

Drawing Approval

Signed:

Date:

Key:

- Mains distribution Board
- Double switched socket outlet low level. 500mm to centre unless stated otherwise
- Wall switch
- 1500mm Fluorescent light fitting
- 2kW Convector heater

Drawing number	Issue
	—

NOTES

By	Date		R

Client

Project

Title

Plan Layout
Cabin 32'x10'

Drawn:	MJC	Date	10/09/2018
Scale:	1:50	Drawing Size	A3

EXCEL MODULAR BUILDINGS

Drawing number	Issue
EMB5306–01	