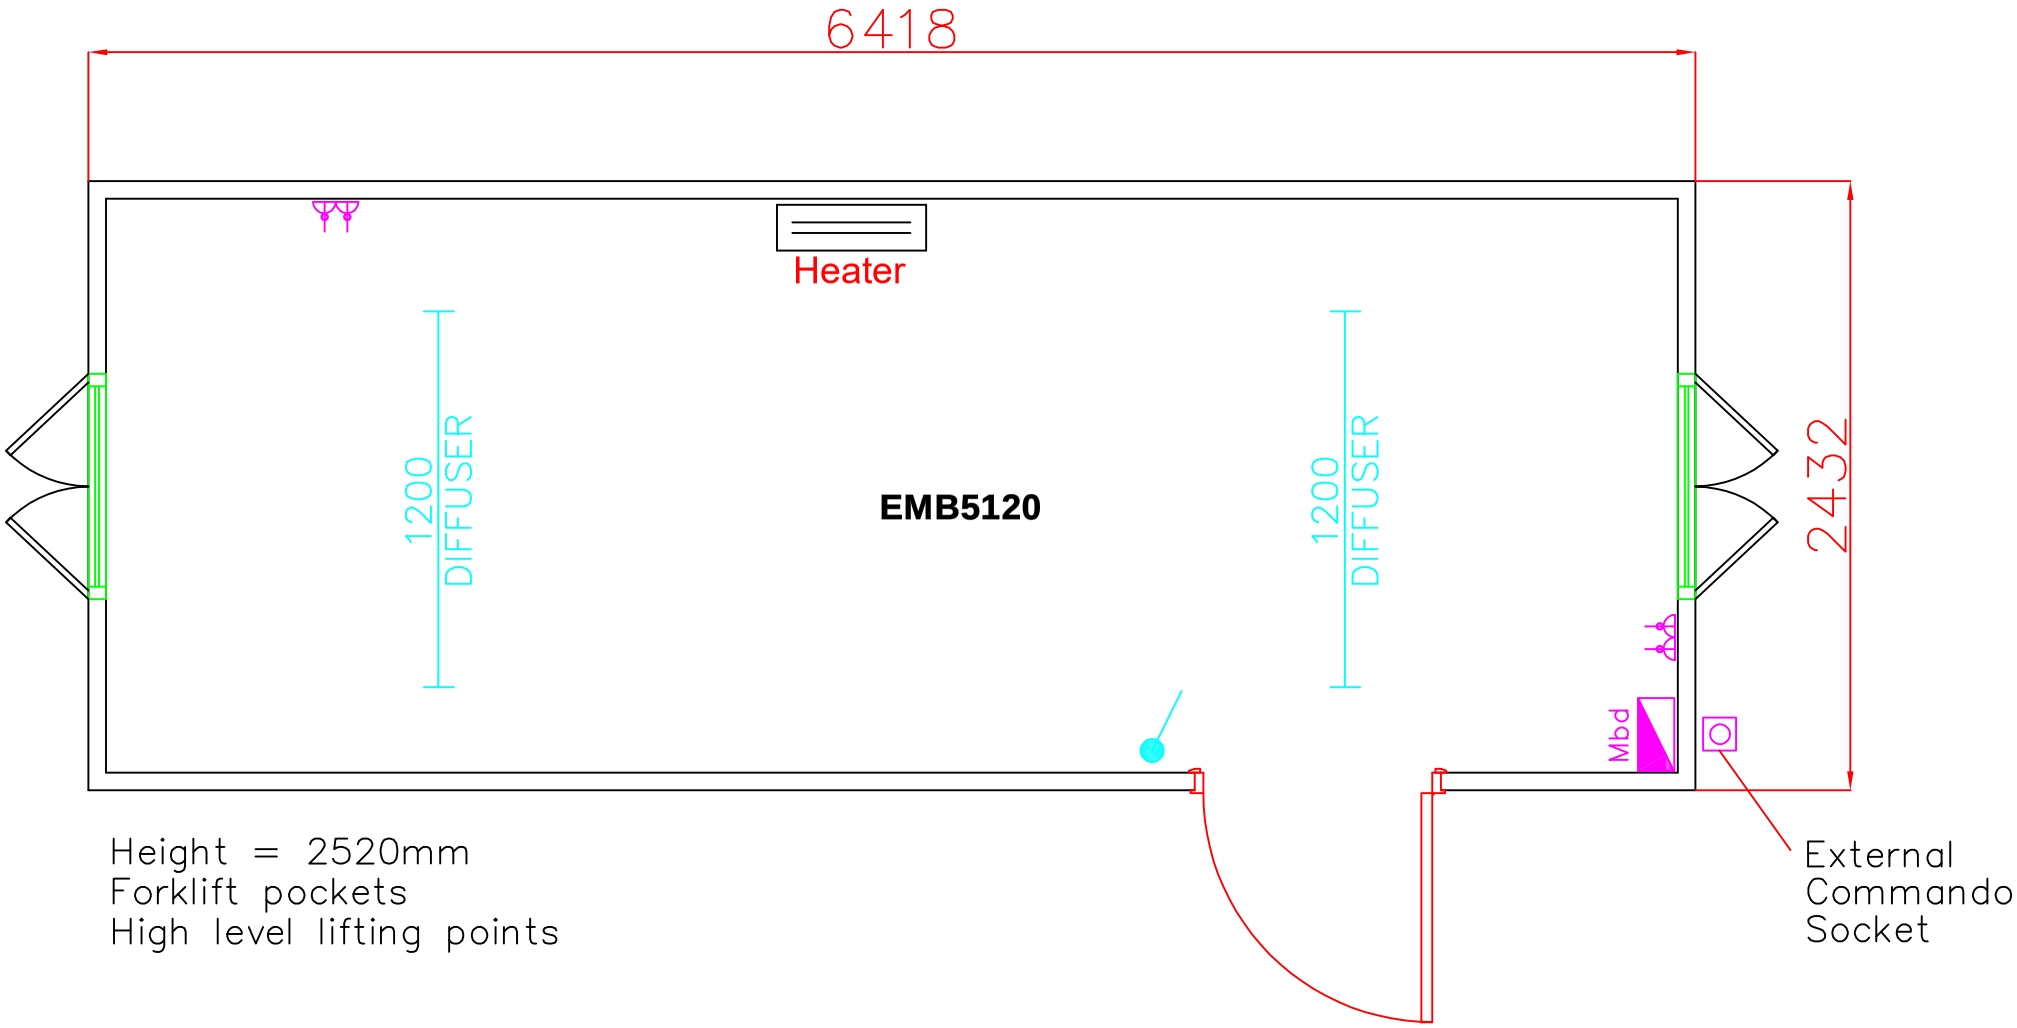

Height = 2520mm
Forklift pockets
High level lifting points

REV	DESCRIPTION	ITEM	CHG	DATE

EXCEL MODULAR BUILDINGS

Excel Modular Buildings
Compass House
19 Empringham Street
Hull
North Humberside
HU9 1RP
01482 488664
07817 737440

SCALE 1:30 (A4) | DRAWN MJC | DATE 02/03/2020

THIS DRAWING IS PROPERTY OF EXCEL MODULAR.
IT MUST NOT BE COPIED IN WHOLE OR IN PART OR
SENT TO A THIRD PARTY WITHOUT WRITTEN CONSENT

DRG. No. EMB5120

Canteen
AV unit